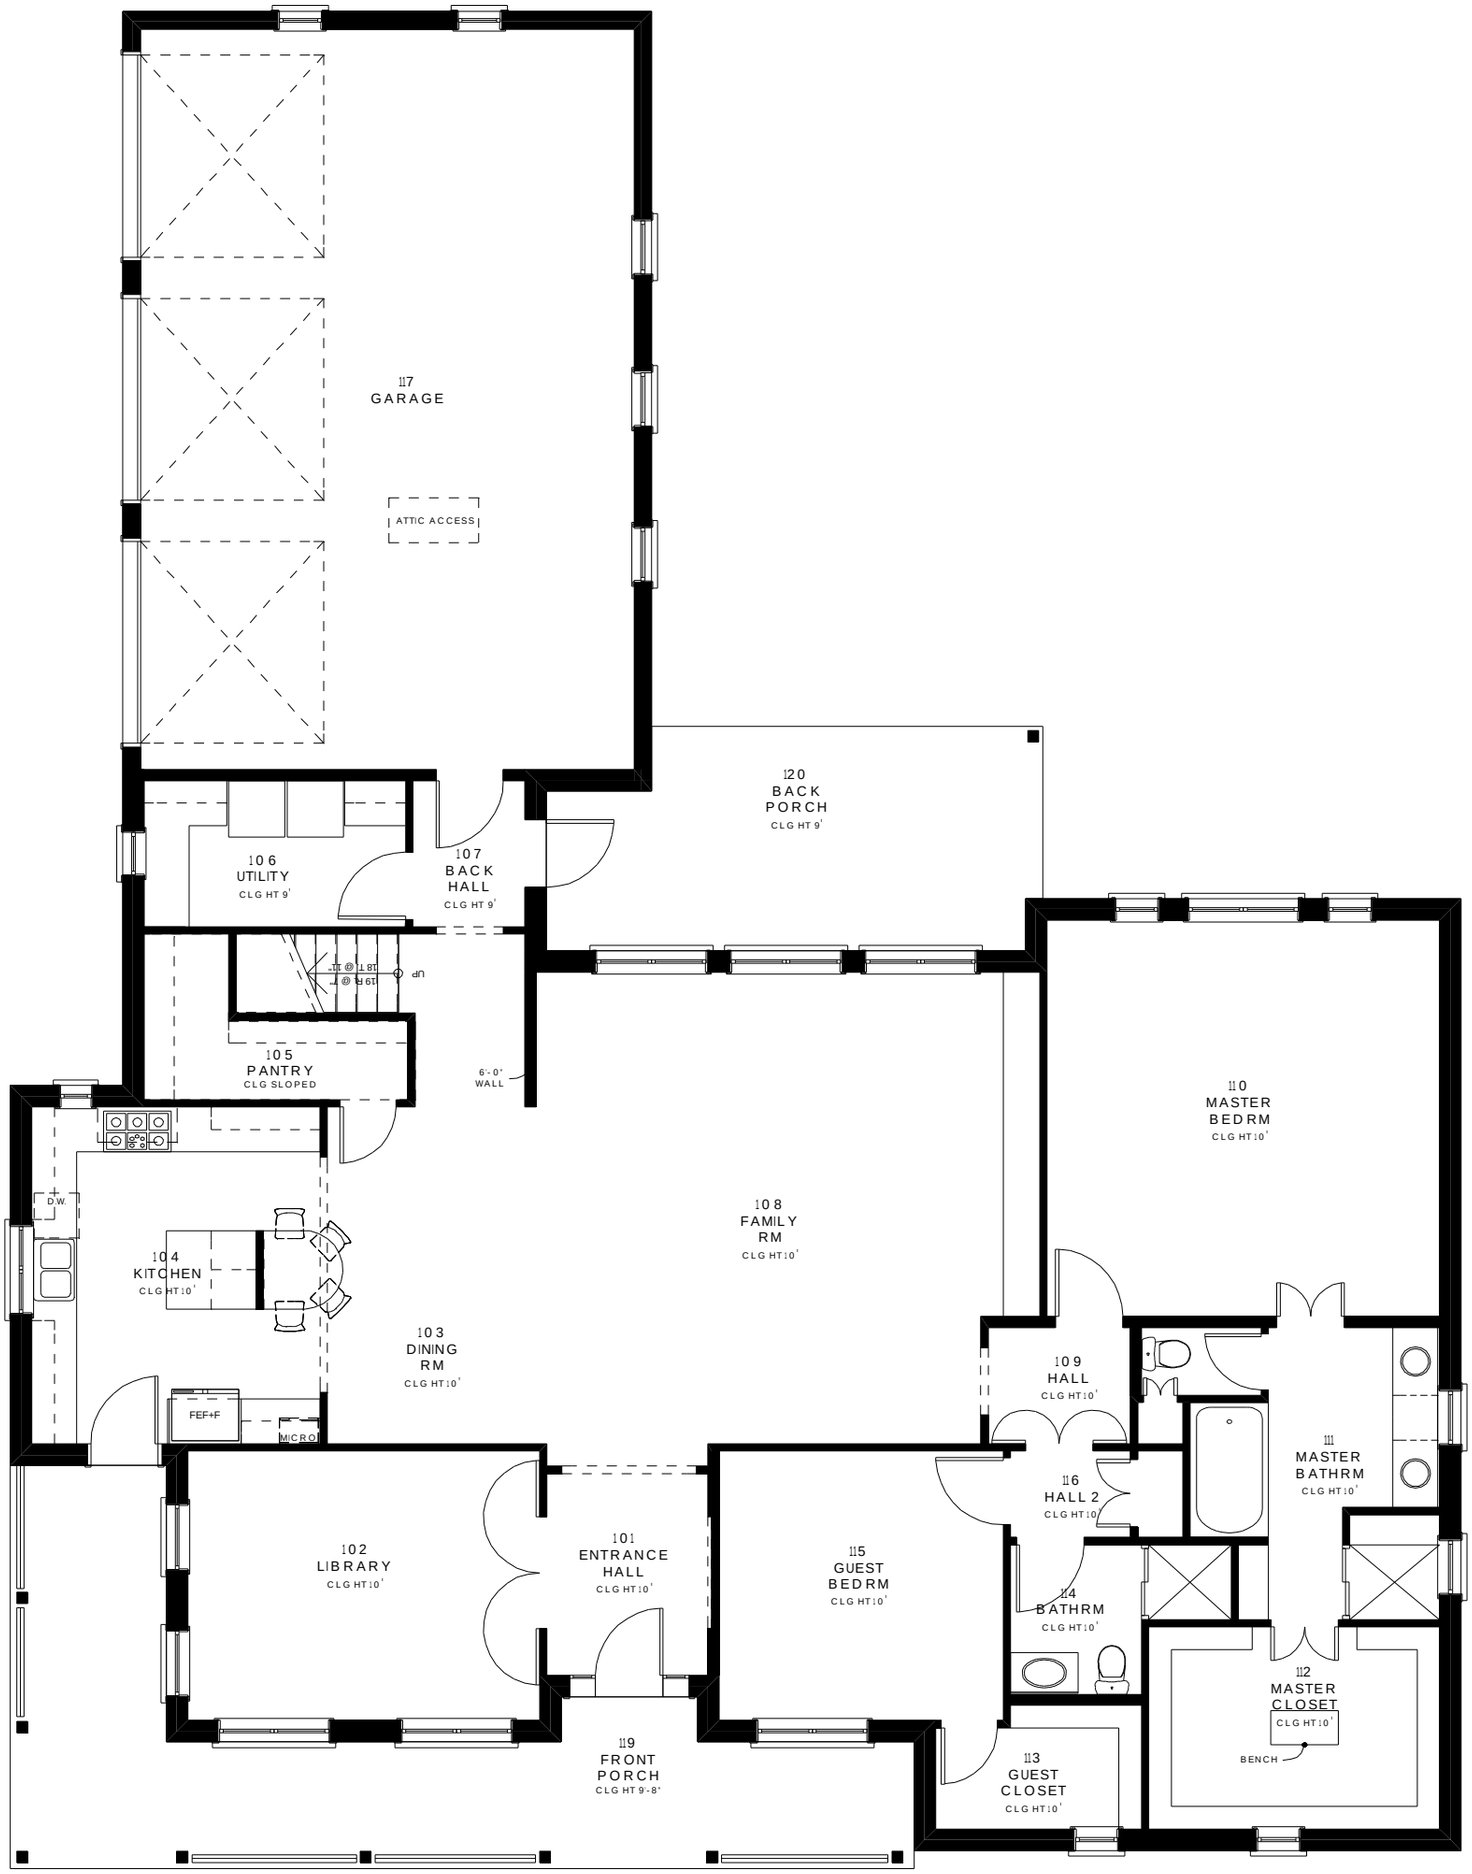
117
GARAGE
ATTIC ACCESS
120
BACK
PORCH
CLG HT 9'
106
UTILITY
CLG HT 9'
107
BACK
HALL
CLG HT 9'
UP
19 R @ 7"
18 T @ 11"
105
PANTRY
CLG SLOPED
6'-0"
WALL
110
MASTER
BEDRM
CLG HT 10'
108
FAMILY
RM
CLG HT 10'
D.W.
104
KITCHEN
CLG HT 10'
103
DINING
RM
CLG HT 10'
FEF+F
MICRO
109
HALL
CLG HT 10'
111
MASTER
BATHRM
CLG HT 10'
116
HALL 2
CLG HT 10'
102
LIBRARY
CLG HT 10'
101
ENTRANCE
HALL
CLG HT 10'
115
GUEST
BEDRM
CLG HT 10'
114
BATHRM
CLG HT 10'
112
MASTER
CLOSET
CLG HT 10'
BENCH
119
FRONT
PORCH
CLG HT 9'-8"
113
GUEST
CLOSET
CLG HT 10'